OAKLAND COUNTY SOUTH CAMPUS

OAKLAND COUNTY MICHIGAN
FACILITIES MANAGEMENT

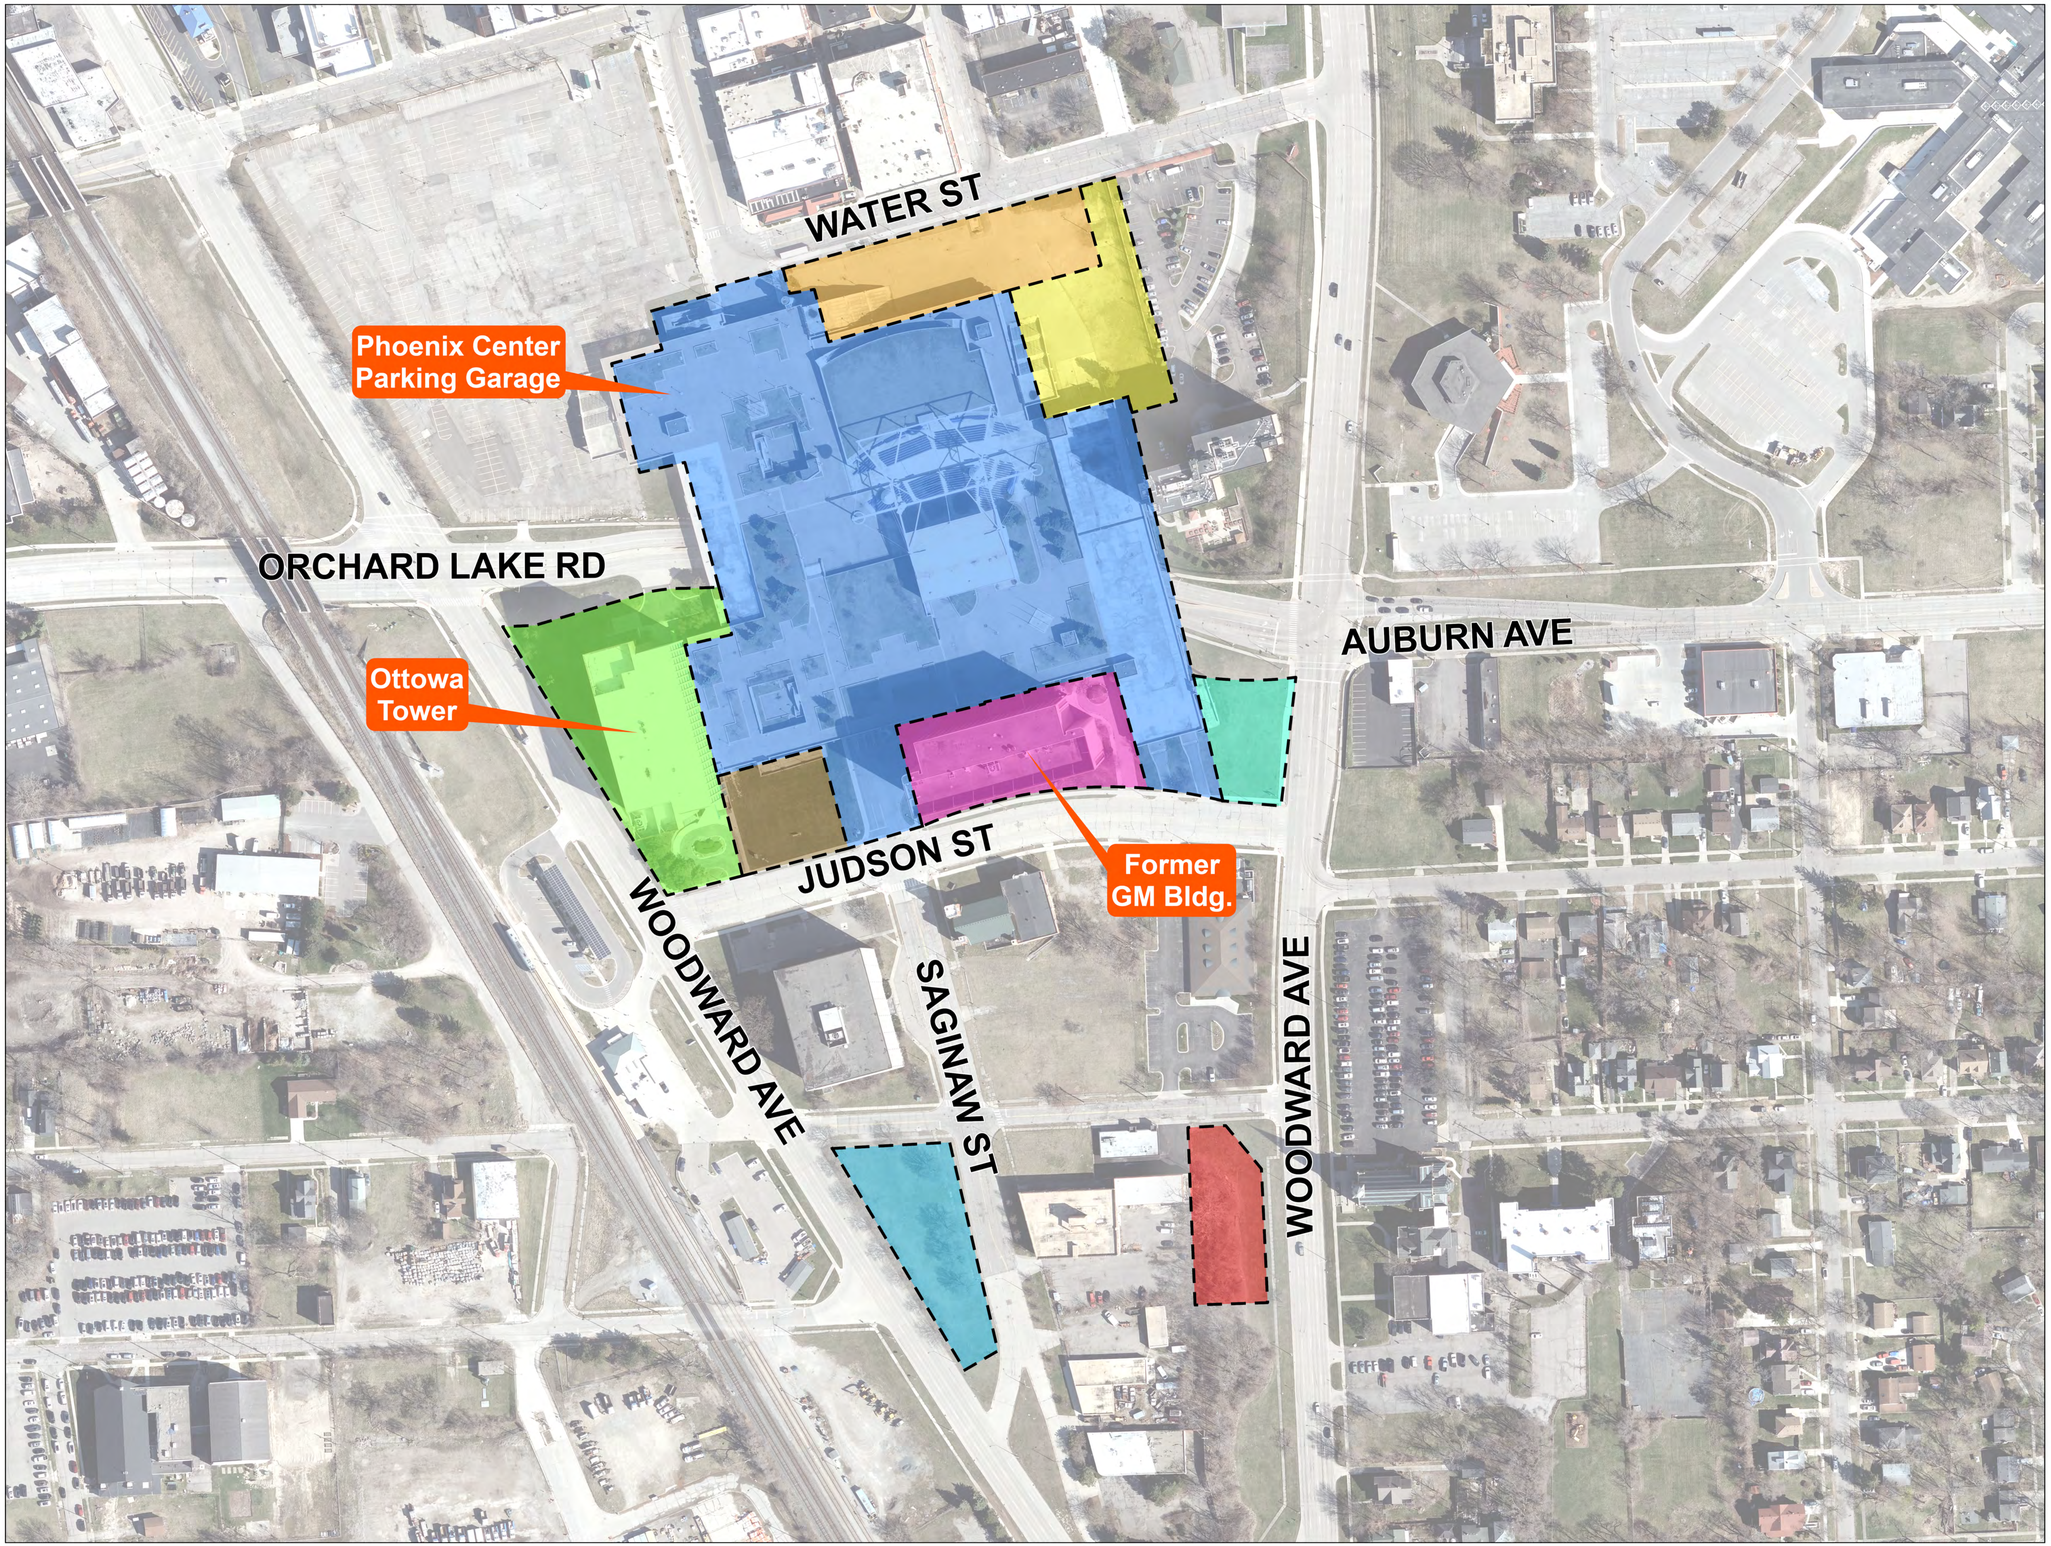

LOCATION SITE PLAN

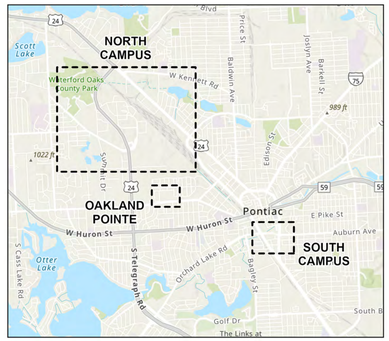

N

1in = 100ft

100 0 100 200 Feet
25 0 25 50 Meters

7/10/2024

OAKLAND COUNTY MICHIGAN
DOWNTOWN PONTIAC

- REDEVELOP
- REVITALIZE
- RECONNECT